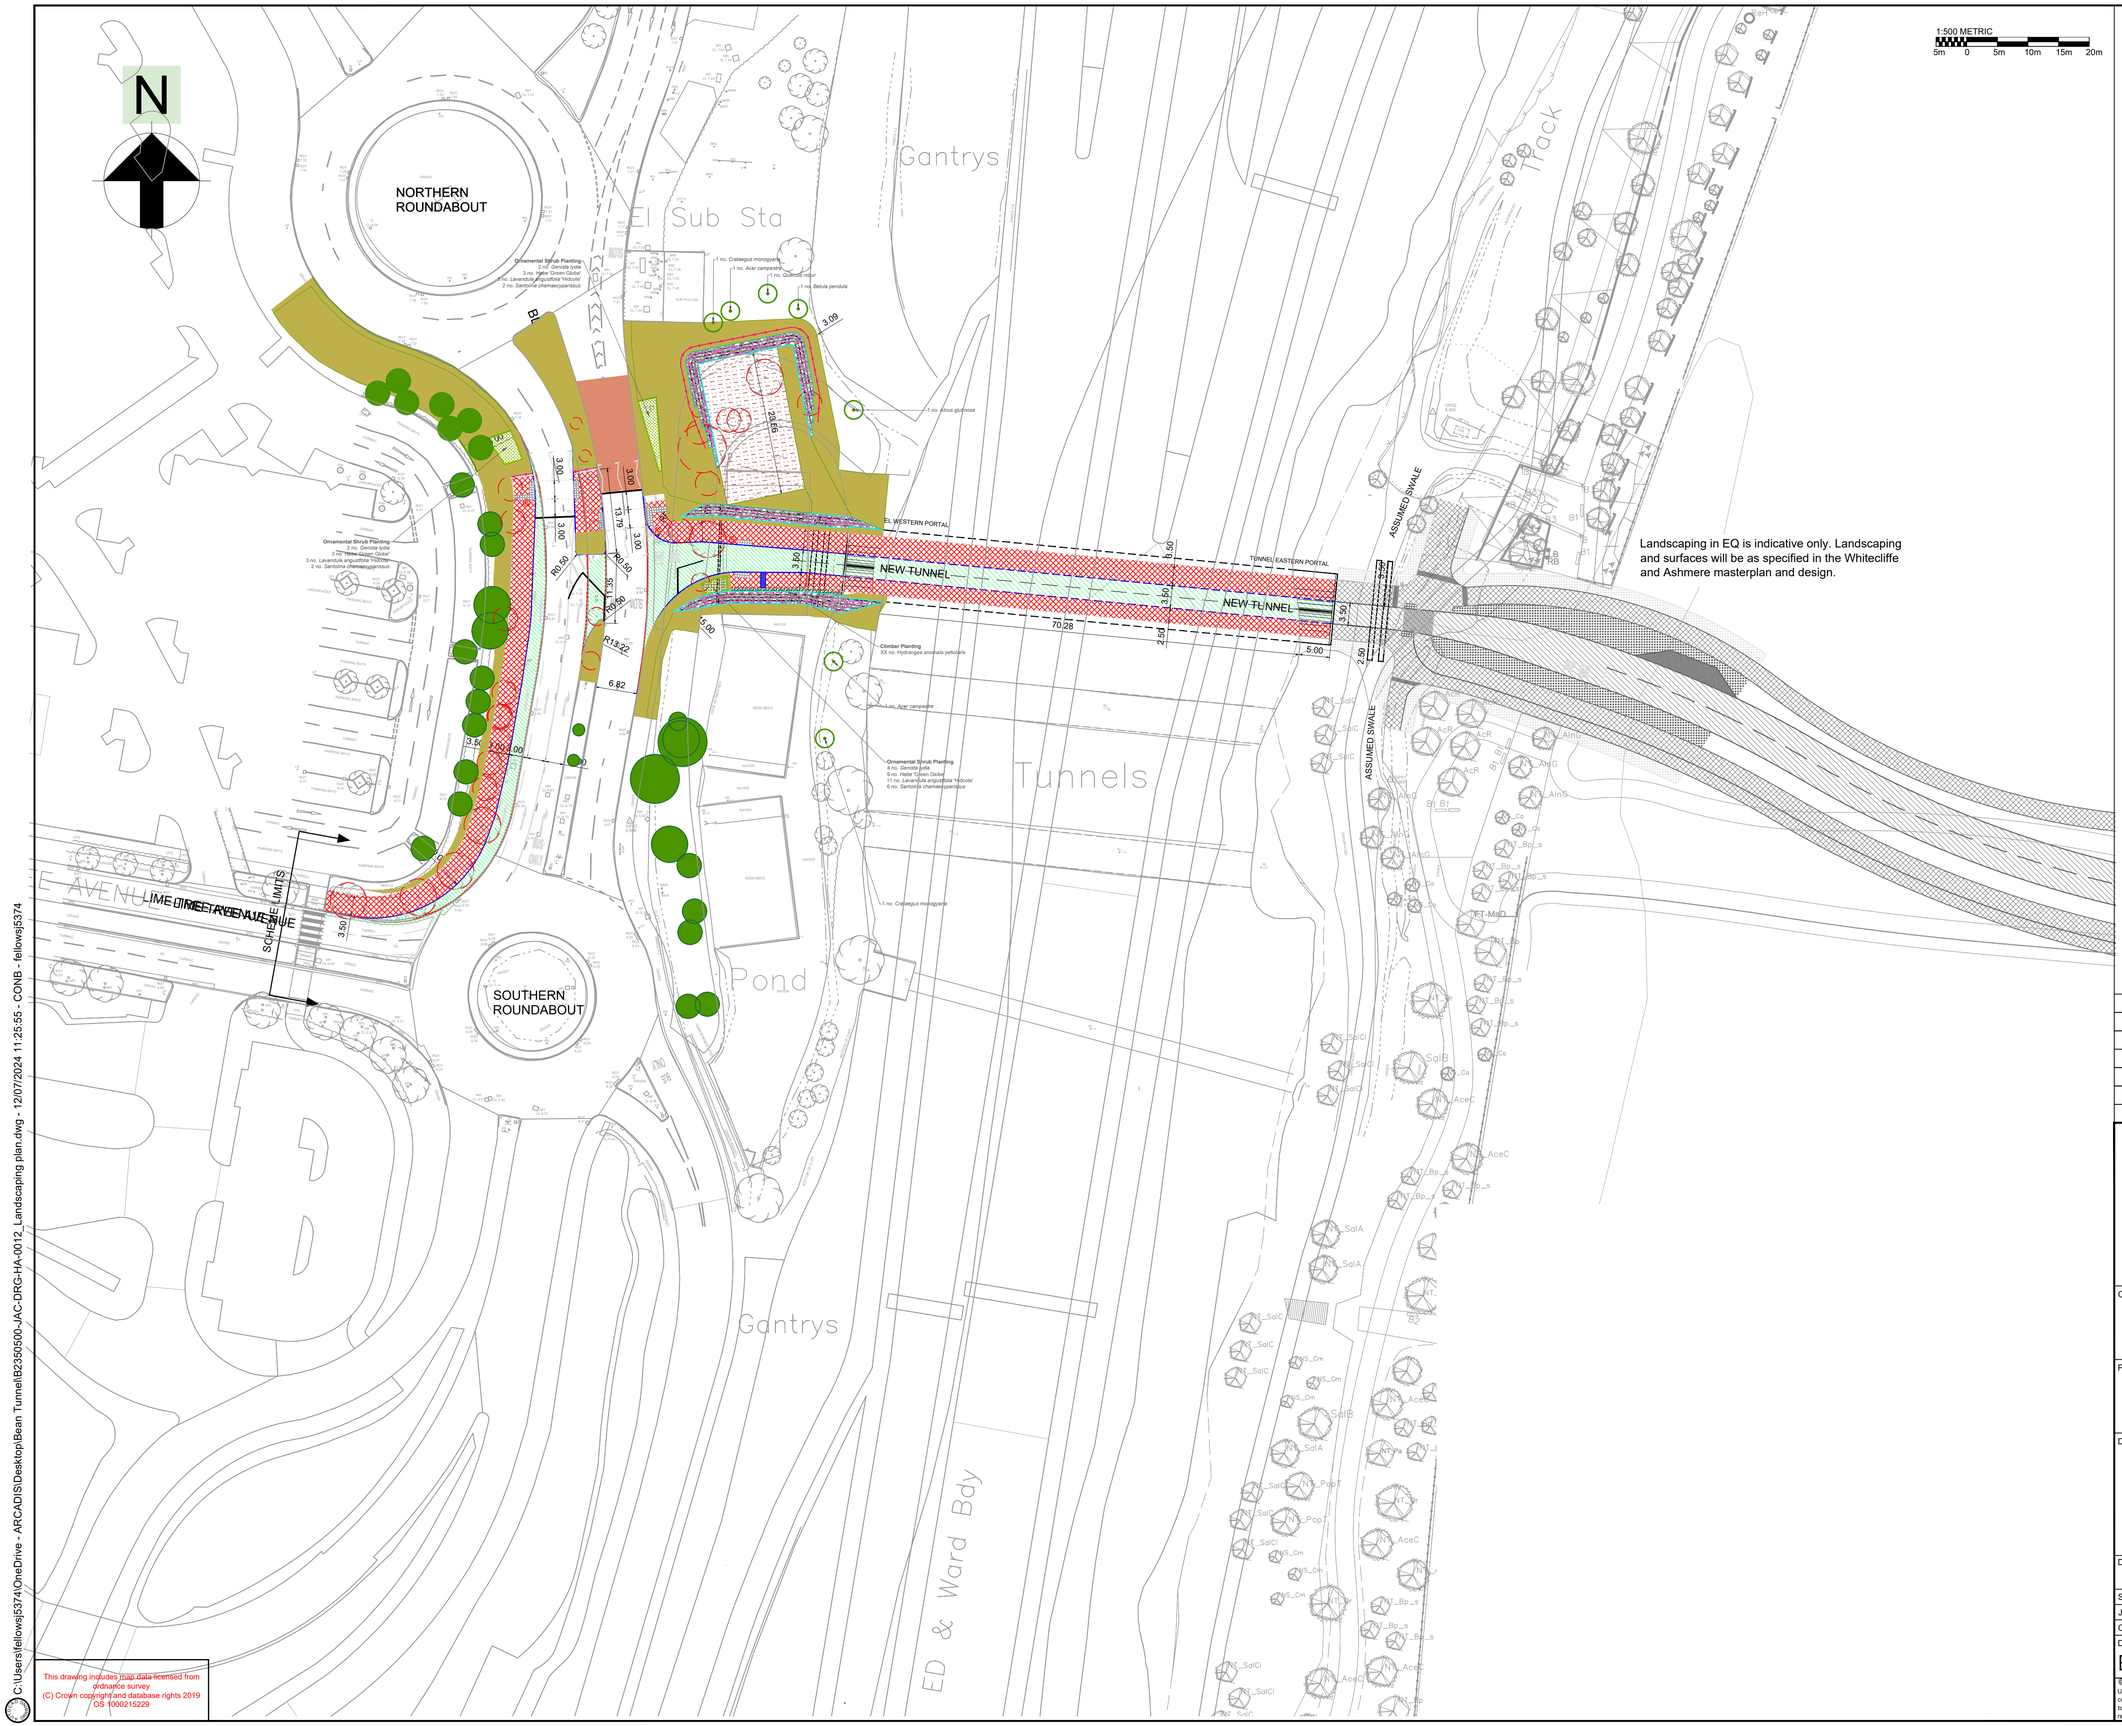


Landscaping in EQ is indicative only. Landscaping and surfaces will be as specified in the Whitecliffe and Ashmere masterplan and design.

NOTES

1. Drawing to be printed in colour.
2. Do not scale from drawing.
3. All dimensions are in metres unless stated otherwise.
4. Base data from Jacobs drawing B2350500-JAC-DRG-HA-0012 date Jan 2020.

KEY

- Proposed Road Markings
- Proposed Traffic Sign
- Proposed bollard
- Proposed kerb
- Proposed splay kerb
- Proposed edging
- Proposed carriageway pavement
- Existing kerb to be removed
- Existing water course and ponds area
- Existing Reed bed
- Proposed seeding (various mix)
- Proposed maintenance parking area
- Proposed pedestrian fence
- Proposed gabions
- Proposed reed bed
- Proposed tactile paving
- Proposed pond area
- Proposed Cycleway/Footway
- Proposed high friction surfacing

**SAFETY, HEALTH AND ENVIRONMENTAL INFORMATION**

In addition to the hazards/risks normally associated with the types of work detailed on this drawing, note the following :

CONSTRUCTION

A000 - Identify and locate existing services. All buried services to be isolated / protected prior to start of works. Ensure adequate separation of construction activities and adjacent live carriageways.
Implement safety measures when working in excavations, confined spaces and traffic areas.
Implement appropriate safety measures when working around and over bodies of water and reed beds.
Implement measures to protect all wildlife encountered, especially protected species.

MAINTENANCE / CLEANING
- As above

DECOMMISSIONING / DEMOLITION
- As above

It is assumed that all works will be carried out by a competent contractor working, where appropriate, to an approved method statement

| Rev | Rev. Date | Purpose of revision | Drawn | Checkd | Rev'd | Apprv'd |
|---|---|---|---|---|---|---|
| P06 | JUL. 2024 | PLANNING APPLICATION | JFS | CJ | LK | LK |
| P05 | MAR. 2024 | SITE COMPOUND AREA CHANGES | KHW | CJ | LK | LK |
| P04 | JAN. 2020 | WEST SIDE CROSSING CHANGES | CP | MB | MB | PW |
| P03 | AUGUST. 2019 | EQ ALIGNMENT CHANGE | IK | MJ | SY | PW |
| P02 | JULY. 2019 | PLANNING APPLICATION | IK | MJ | SY | PW |
| P01 | JUNE. 2019 | PLANNING APPLICATION | IK | MJ | SY | PW |

ARCADIS Design & Consultancy for natural and built assets

Registered office:
80 Fenchurch Street
London
EC3M 4BY

Coordinating office:
Corner Block
2 Cornwall Street
Birmingham B3 2DX
Tel: 44 (0)121 503 2700

www.arcadis.com
© Copyright reserved

Client: Kent County Council

Project: Fastrack Full Network
Bean Road Tunnel

Drawing title:

# REFERENCE DESIGN LANDSCAPING PLAN

Drawing status: PLANNING APPLICATION

| | | |
|---|---|---|
| Scale | 1:500 @ A1 | DO NOT SCALE |
| Jacobs No. | B2350500 | Rev P06 |
| Client no. | | |

Drawing number: B2350500-JAC-DRG-HA-0012

© Copyright 2018 Jacobs U.K. Limited. The concepts and information contained in this document are the property of Jacobs. Use or copying of this document in whole or in part without the written permission of Jacobs constitutes an infringement of copyright. Limitation: This drawing has been prepared on behalf of, and for the exclusive use of Jacobs' Client, and is subject to, and issued in accordance with, the provisions of the contract between Jacobs and the Client. Jacobs accepts no liability or responsibility whatsoever for, or in respect of, any use of, or reliance upon, this drawing by any third party.

This drawing includes map data licensed from ordnance survey
(C) Crown copyright and database rights 2019
OS 100021529

C:\Users\fellowsj5374\OneDrive - ARCADIS\Desktop\Bean Tunnel\B2350500-JAC-DRG-HA-0012_Landscaping plan.dwg - 12/07/2024 11:25:55 - CONB - fellowsj5374